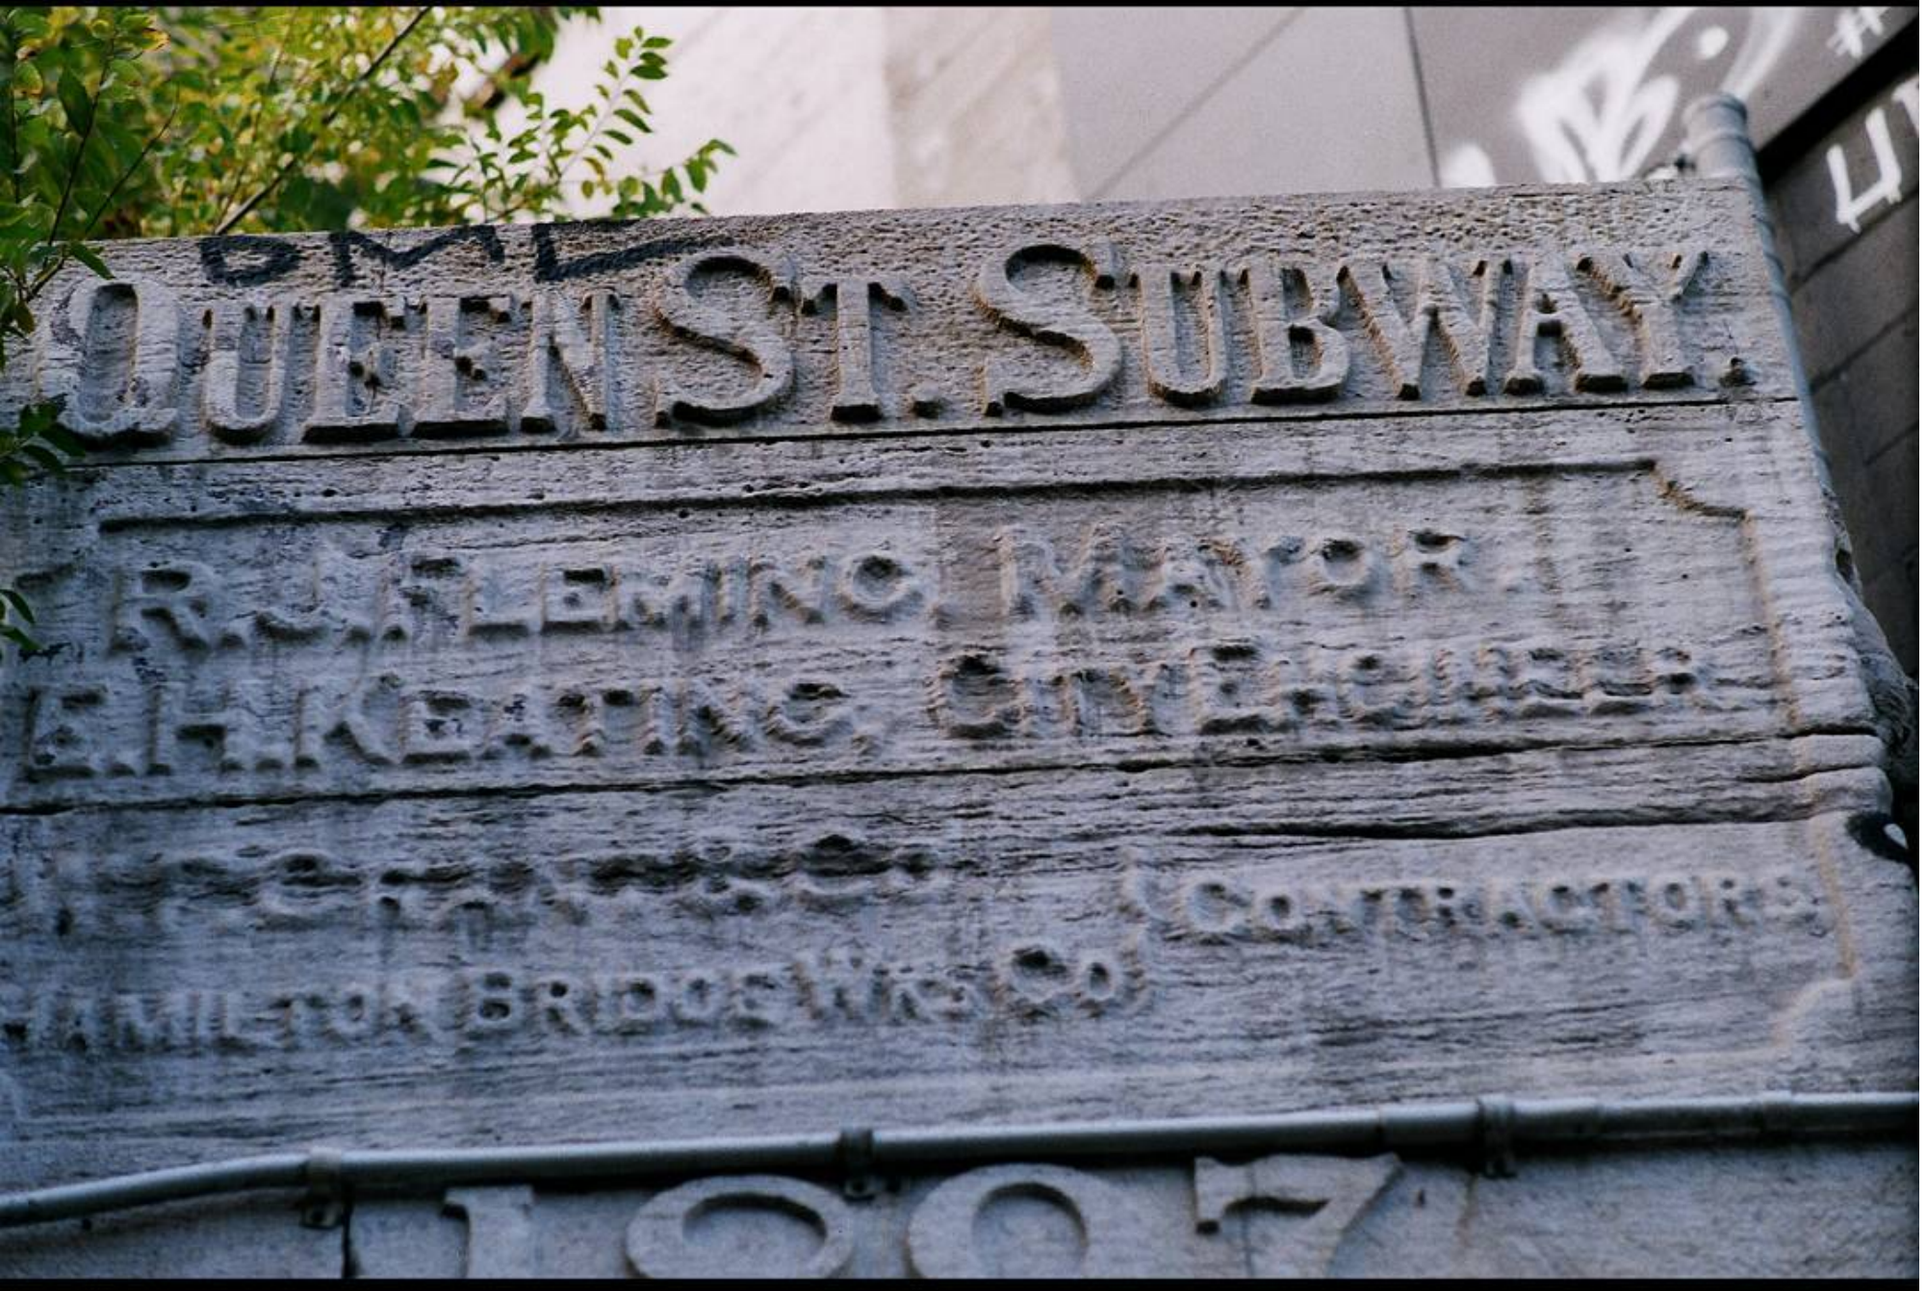
QUEEN ST. SUBWAY
R. M. LEMING, MANAGER
E. H. KEATING, ENGINEER
CONTRACTORS
HAMILTON BRIDGE WKS. CO.